

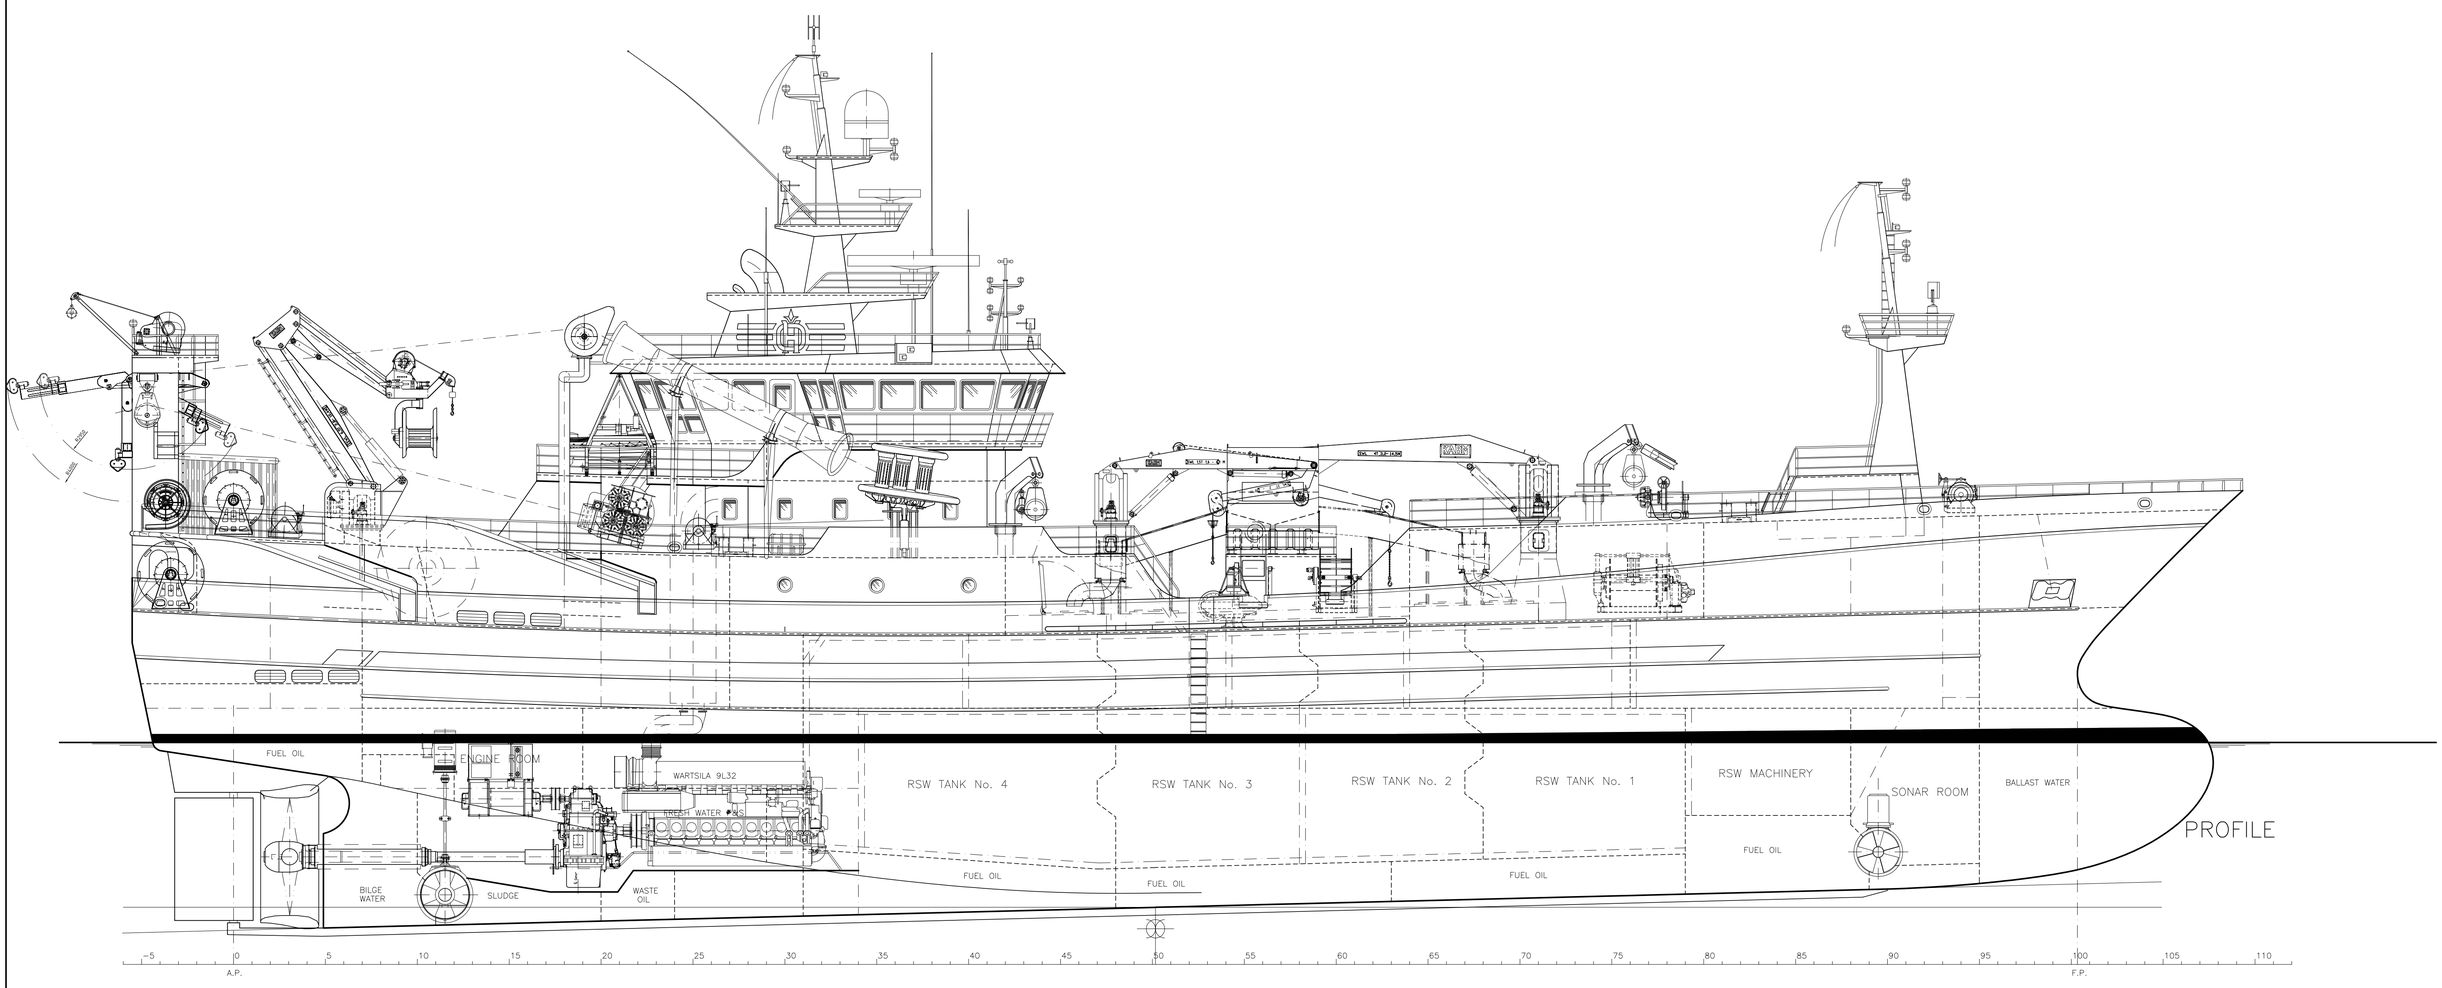



PROFILE

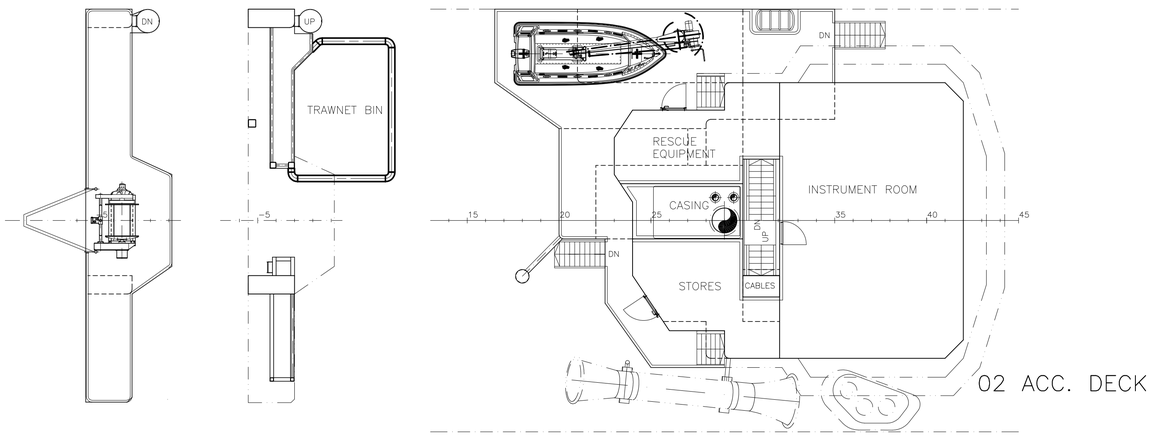

02 ACC. DECK

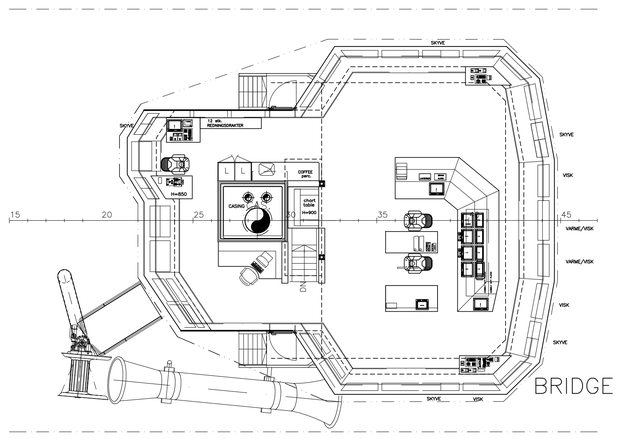


BRIDGE DECK

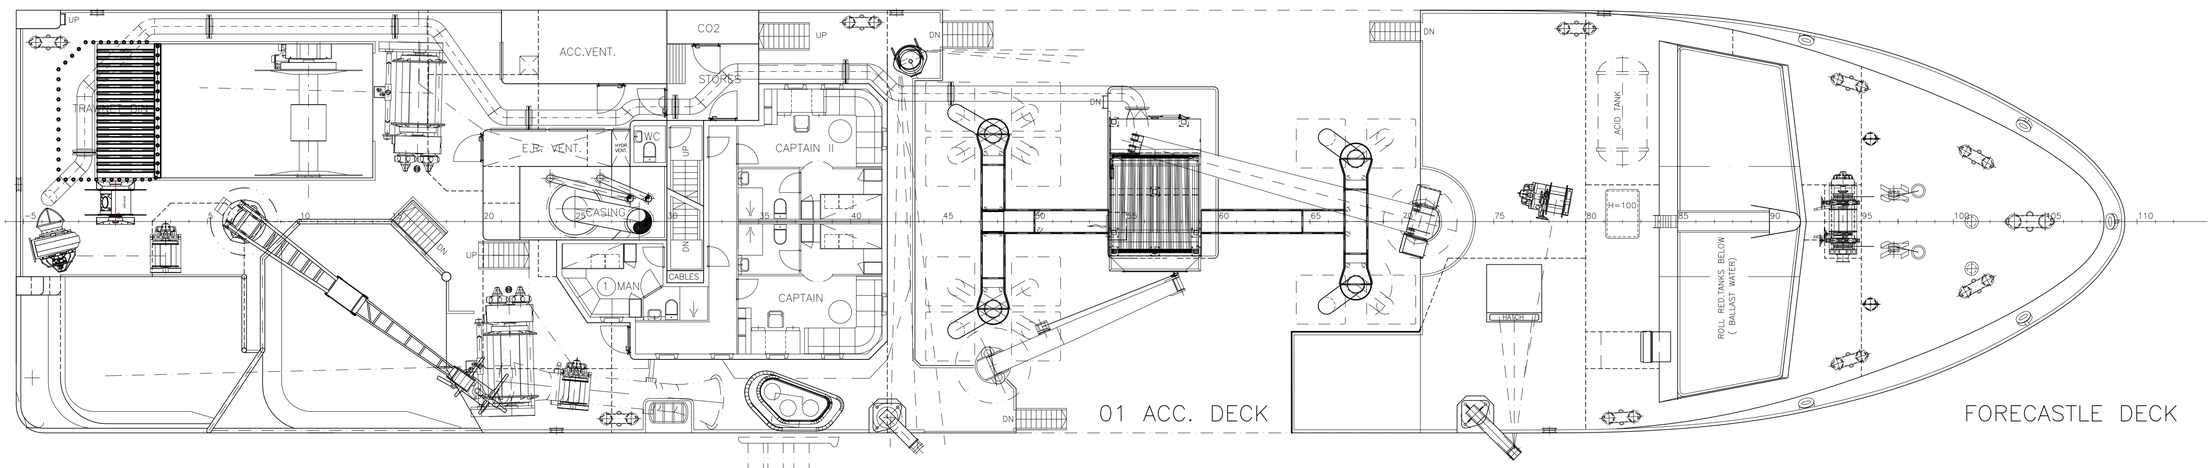


01 ACC. DECK


FORECASTLE DECK

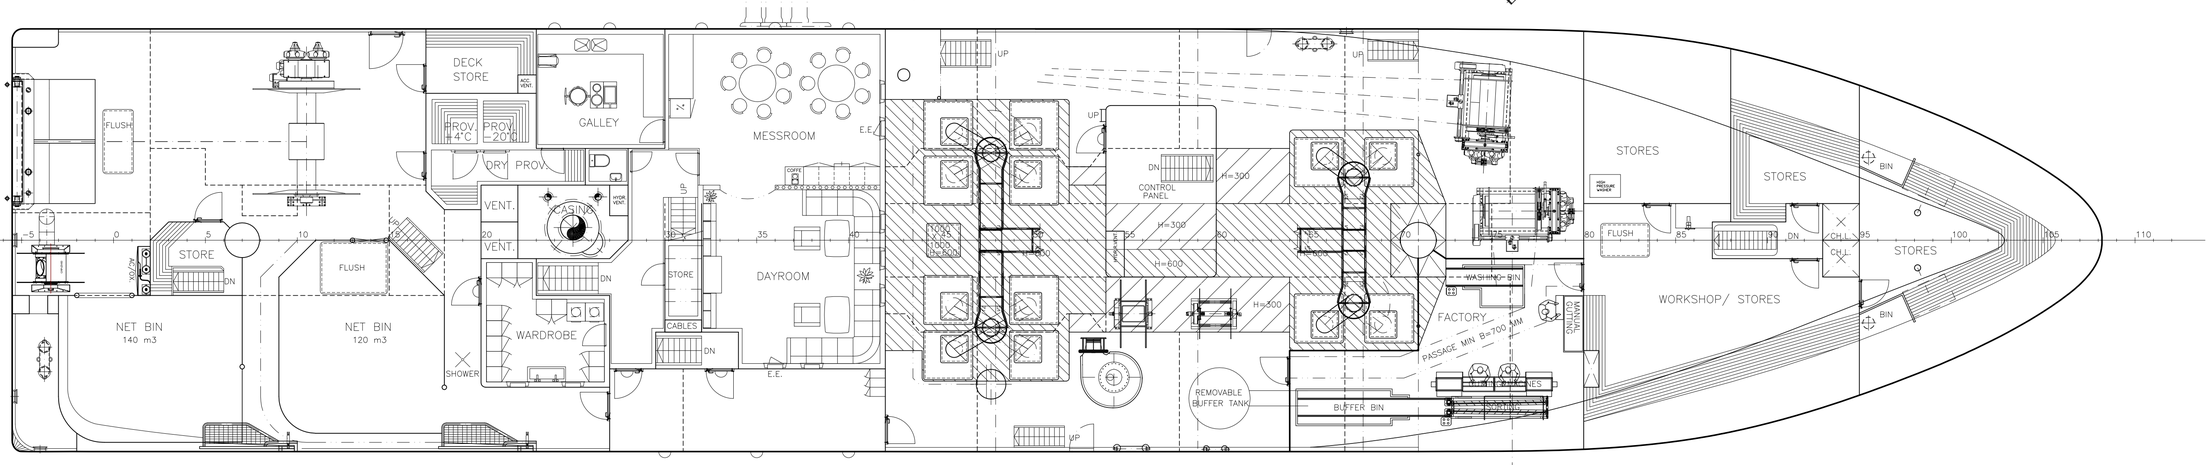

1st. DECK

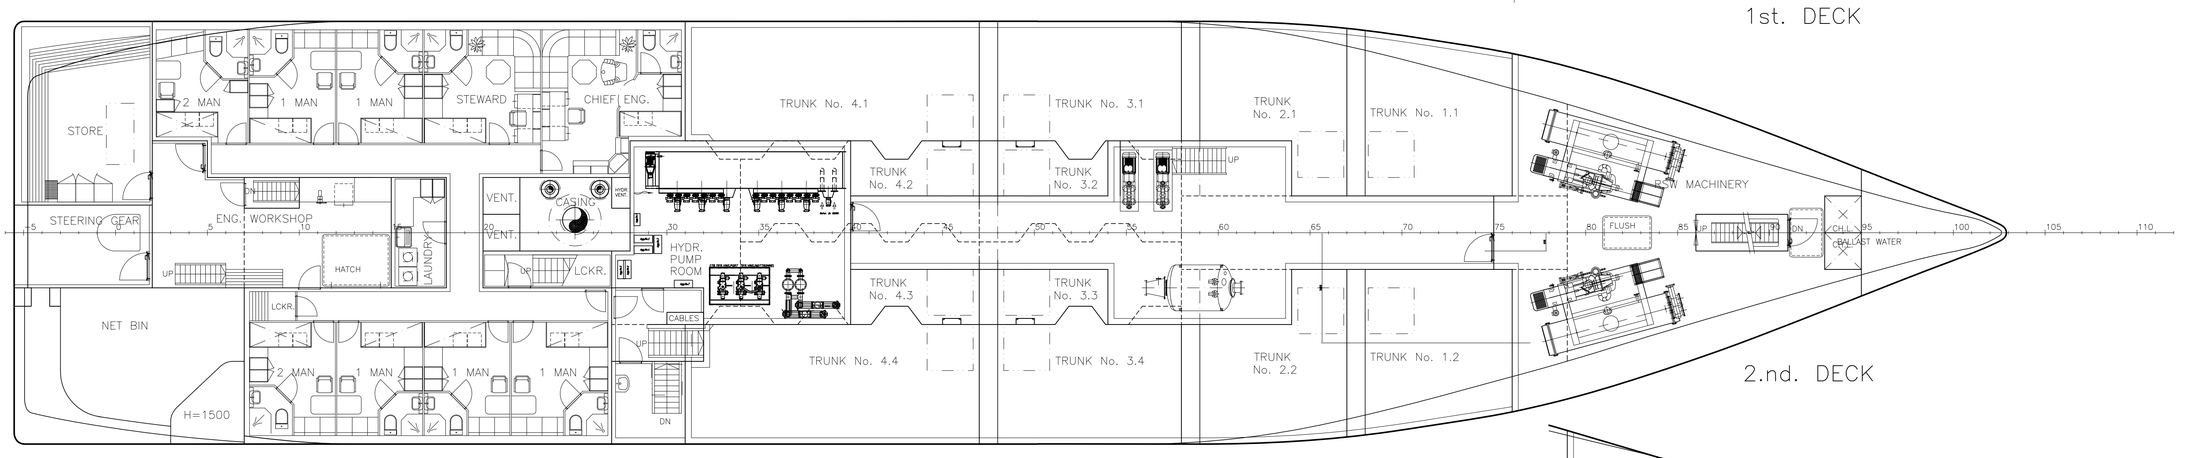


2.nd. DECK

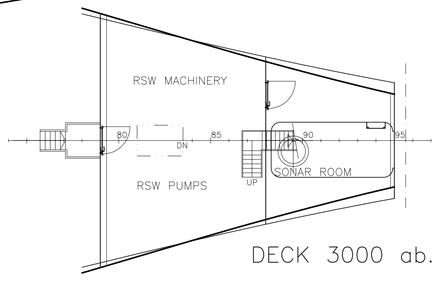

DECK 3000 ab. CL

PRINCIPAL PARTICULARS:

LENGTH OVER ALL:	68.80 m
LENGTH BETWEEN PERP:	60.20 m
BREADTH MOULDED:	13.80 m
DEPTH TO 1st. DECK:	9.00 m
DEPTH TO 2nd. DECK:	6.50 m
FRAME SPACING:	0.60 m

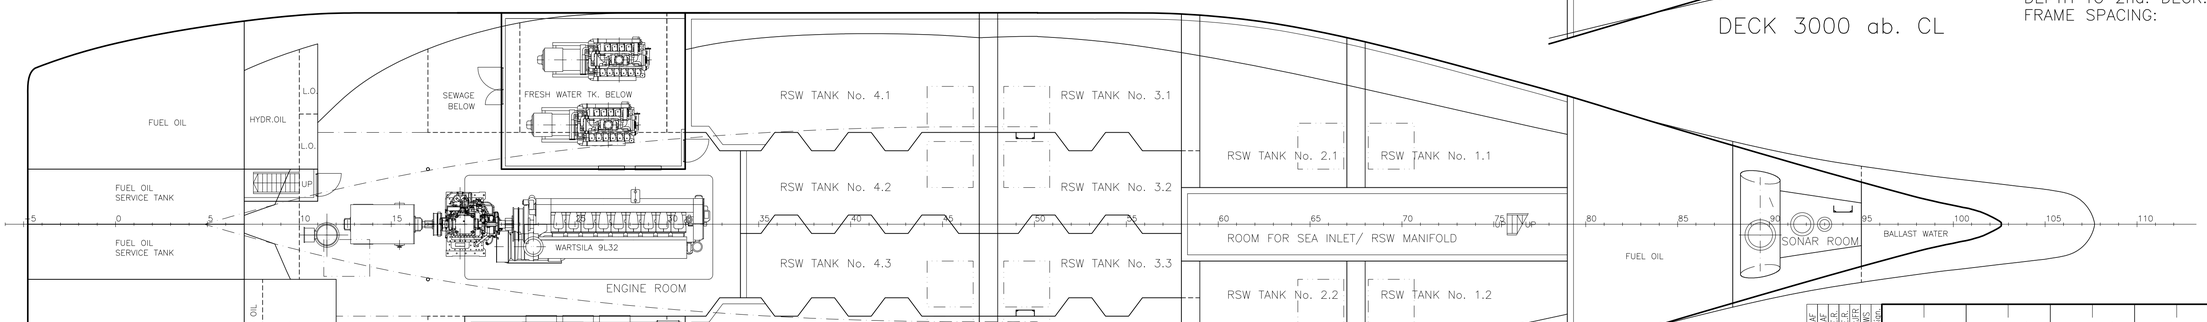

BELOW 2.nd. DECK

Rev.	Description	Date	Sign.
H.	Diverse endringer etter inspeksjon	28.04.17	AF
G.	Navn på SSV fjernet, diverse endringer	15.11.13	E.R.
F.	Oppdatert skrtnur/kontll.maskin	10.01.13	E.R.
E.	Changes acc. to meeting 6/8/02	180802	E.R.
D.	General changes	27.06.02	R.FR.
C.	Diverse endringer	15.05.01	SIS.

Approved Class/Date | Approved Owner/Date | Appr. Authorities/Date | Approved/Date | Approved/Date | Checked V&S/Date

68.8 m
PURSE SEINER/TRAWLER

GENERAL ARRANGEMENT

FMV
Fitjar Mekaniske verksted AS
Yard no. 25

SCALE 1:100 | DATE 06.03.02 | DRAWN LBH | SFI 101

FORMAT | READY FOR NC/ISO

VIK • SANDVIK
Member of the VIK • Sandvik Group
5419 FITJAR, NORWAY
+47 53 45 70 00
FAX +47 53 45 70 01
VS@Vik-Sandvik.com

V&S PROJECT NO. 3032 | REV. H
DRAWING NO. 3032002 | SHEET 1/1
ARCHIVE 3032002 | REPLACE | REPL.BY | INFO